1:750 Contiguous Elevation G

1:200 Contiguous Elevation G - PART A

1:200 Contiguous Elevation G - PART B

1:200 Contiguous Elevation G - PART C

1:200 Contiguous Elevation H

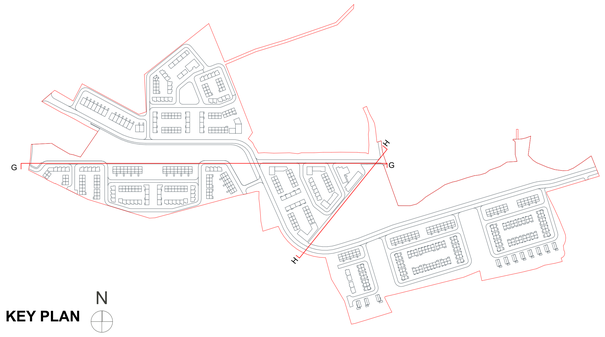

KEY PLAN N

Signoff at Set ID	Transmittal Set Date	Change ID	Comments

RIAI

LRD - OLDCOURT LANDS

DAVEY + SMITH ARCHITECTS

DAVEY + SMITH ARCHITECTS Unit 13,THE SEAPOINT BUILDING, 44-45 CLONTARF ROAD, CLONTARF, DUBLIN 3 I PH: 01 2447638 I EMAIL: info@davey-smith.com I WEB: www+davey-smith.com

Layout ID: **2205-CE-S05-**

Project: **LRD - Development at Oldcourt**

Drawing Name: **Contiguous elevation, Zone 02&04**

Scale: 1:750, 1:200
Job No: 2205
Series: LRD - OLDCOURT LANDS
Date: 06/08/2024
Status:
Revision:

THIS DRAWING TO BE READ IN CONJUNCTION WITH RELEVANT CONSULTANTS DRAWINGS - NOTIFY ARCHITECTS OF ANY DISCREPANCIES - CHECK DIMENSIONS ON SITE - USE FIGURE DIMENSIONS ONLY - COPYRIGHT RESERVED FOR DAVEY & SMITH ARCHITECTS LTD.